


## Floor Plan
1 : 50

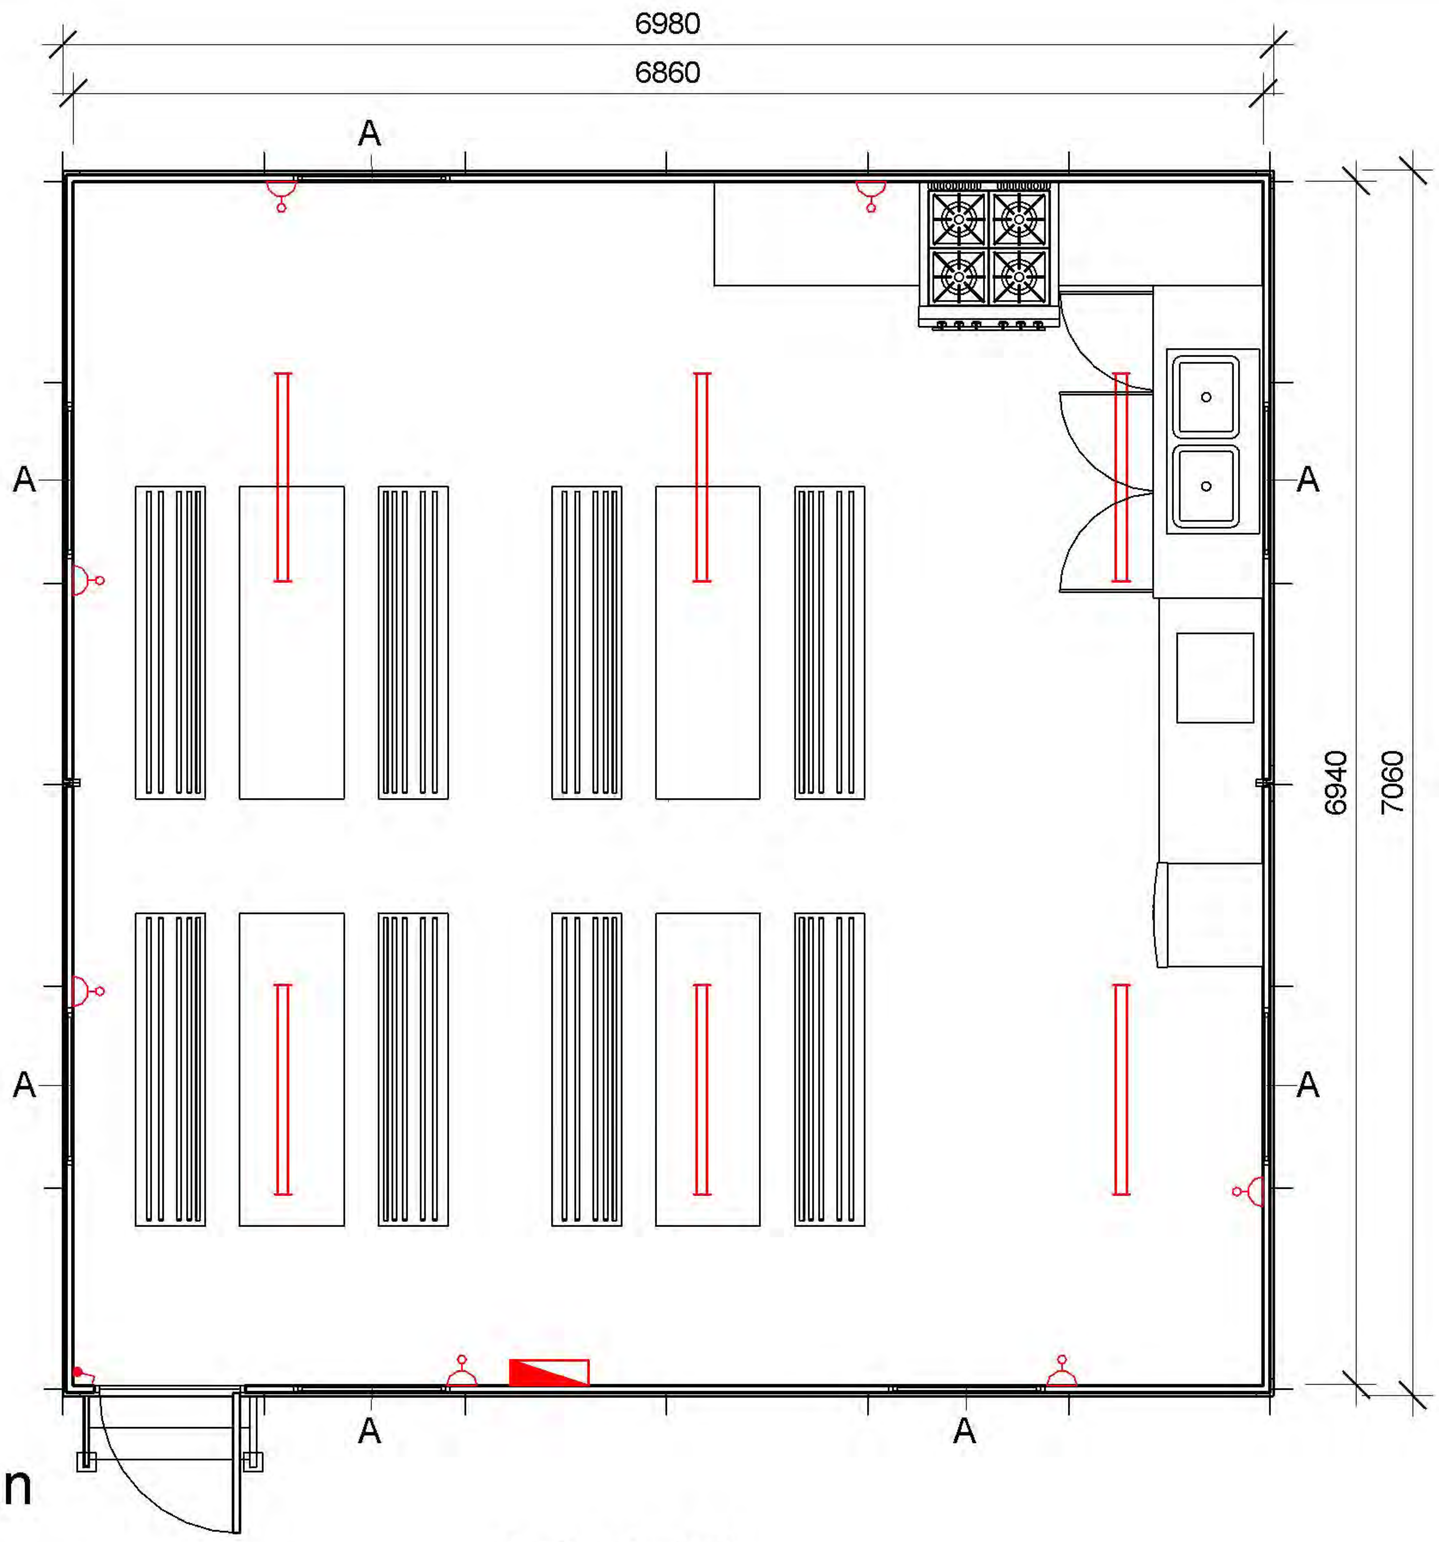


## East Elevation
1 : 100







## North Elevation
1 : 100

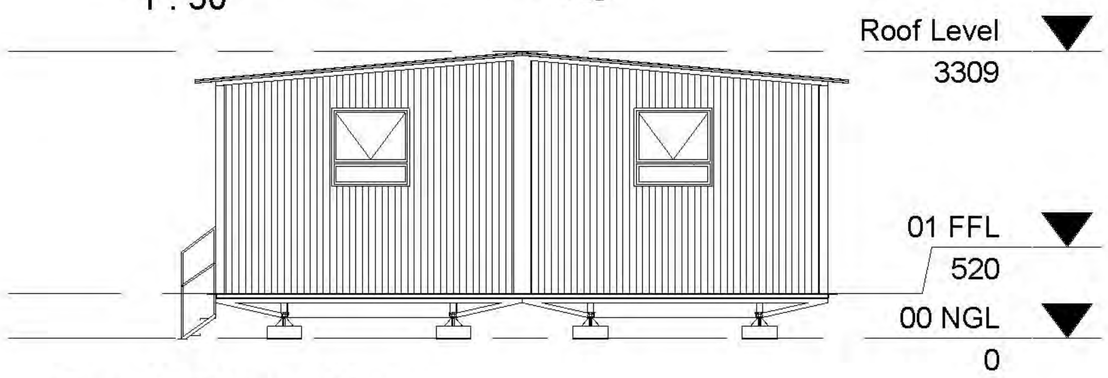


## West Elevation
1 : 100

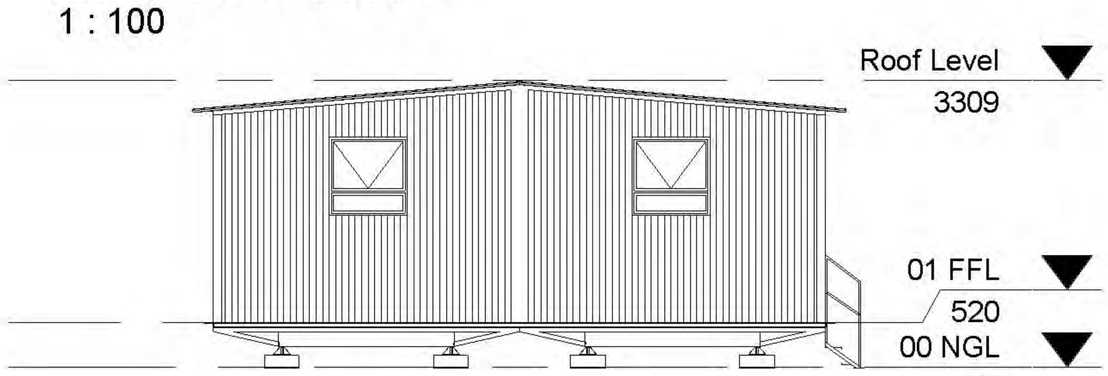

## South Elevation
1 : 100

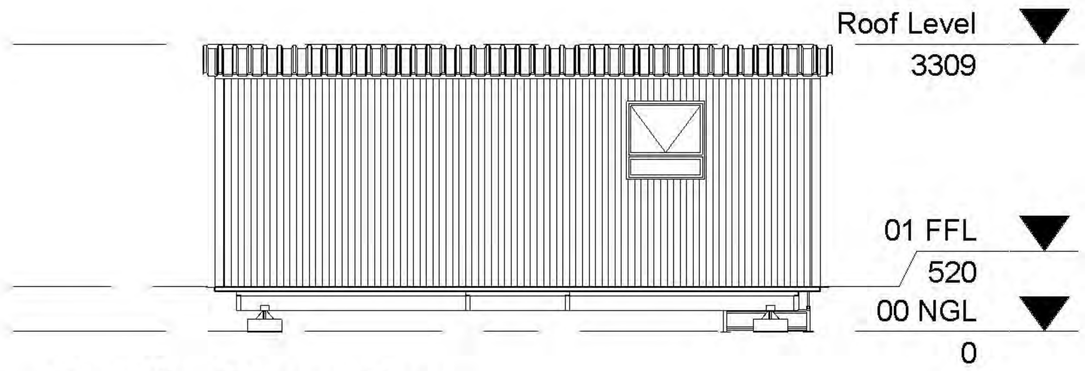speed space [SELLRENTBUY]

South Africa +27 11 794 1340
Botswana +267 391 3537
Zambia +260 96 034 9463
Email: sales@speedspace.co.za
Website: www.speedspace.co.za
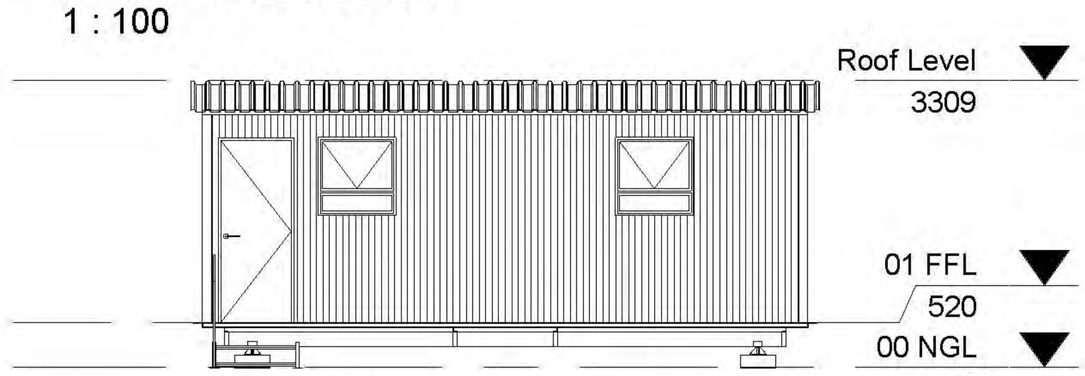
| Drawing Information | Project Information |
|---|---|
| Drawing Description: Kitchen Unit | Client Name: |
| Scale: | Project Address: |
| Drawing Number: K0032 | |
| Revision Number: | Drawn By: |

FOR INFORMATION ONLY

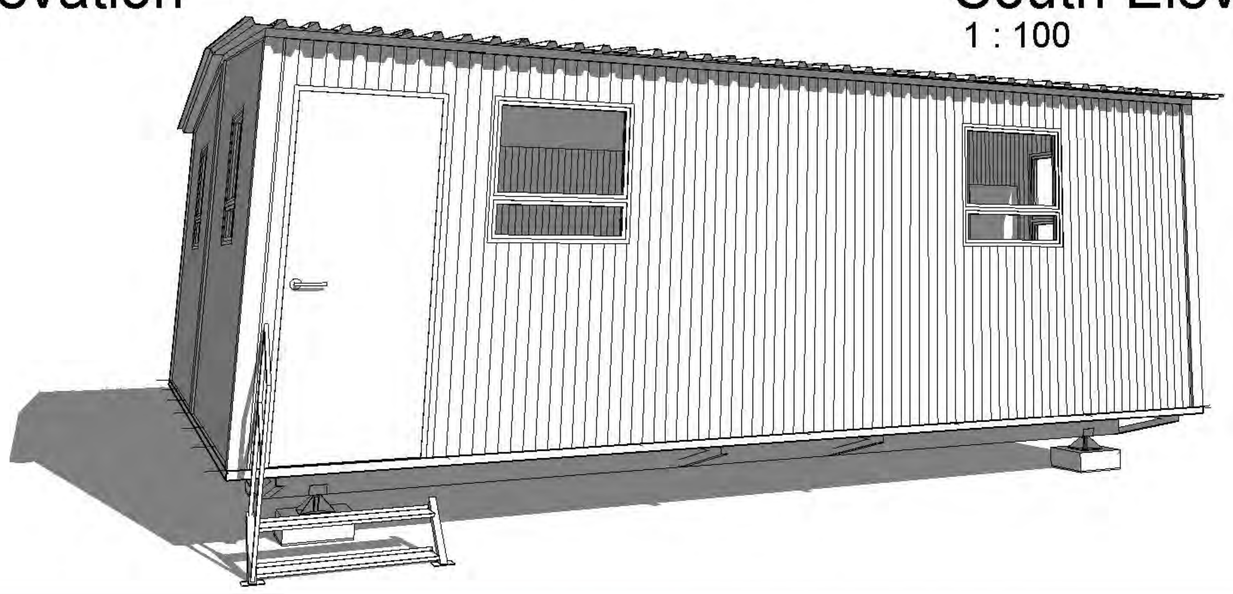Date: 07/09/2016 05:05:41 PM

THIS DRAWING IS THE PROPERTY OF SPEED SPACE. THE INFOMATION CONTAINED HEREIN IS PROPRIETARY AND CONFIDENTIAL. THIS IS A CONTROLLED DRAWING & UNAUTHORIZED COPYING IS NOT PERMISSIBLE

| Electrical Fixture | |
|---|---|
| Description | Count |
| Distribution Board 12 Way | 1 |
| Isolator Airconditioner | 2 |
| Isolator Electric Geyser | 2 |
| Isolator Wall Extractor | 2 |
| Light Flour. Double 1.200m Open Channel | 8 |
| Plug Double 16Amp | 9 |
| Switch light 1 x 1 lever Complete With Cover | 2 |

| Furniture Schedule | | |
|---|---|---|
| Description | Count | Worktop Length |
| Base Unit 400mm | 1 | |
| Draw unit (4 Drawer) | 1 | |
| Work Top | 1 | 580 |
| Work Top | 1 | 580 |
| Work Top | 1 | 2960 |

| Plumbing Fixture Schedule | |
|---|---|
| Description | Count |
| Geyser Electric 100L Complete With Plumbing | 1 |
| Hydroboil 10L | 1 |
| Sink 1.800m Double Bowl Complete With Cupboards & Plumbing | 1 |

| Floor Schedule | |
|---|---|
| Description | Area |
| Vinyl Sheeting | 82 m² |

| Windows | |
|---|---|
| Description | Count |
| Burglar Bar for Sliding Window 900mm x 1200mm | 12 |
| Sliding window 900 x 1200 - Clear glass | 12 |

| Generic Model Schedule | |
|---|---|
| Description | Count |
| 3 Tier Complete With Hand Rails Single Door | 1 |
| Large Tripod Jack | 16 |
| Shell 7.060m x 11.620m Truss Roof & Ceiling System | 1 |

| Specialty Equipment Schedule | |
|---|---|
| Description | Count |
| 3 Tier Single Locker Unit | 10 |
| 8 Seater Canteen Bench | 6 |

| Door | |
|---|---|
| Description | Count |
| Door (Chromadek) Single Complete excluding Panel | 1 |
| slam lock security gate | 1 |

| Mechanical Equipment Schedule | |
|---|---|
| Description | Count |
| AC 18000 Samsung Non Inverter mid wall split | 2 |
| Extractor Fan - GX6 | 2 |




## Floor Plan
1 : 80




## North Elevation
1 : 100




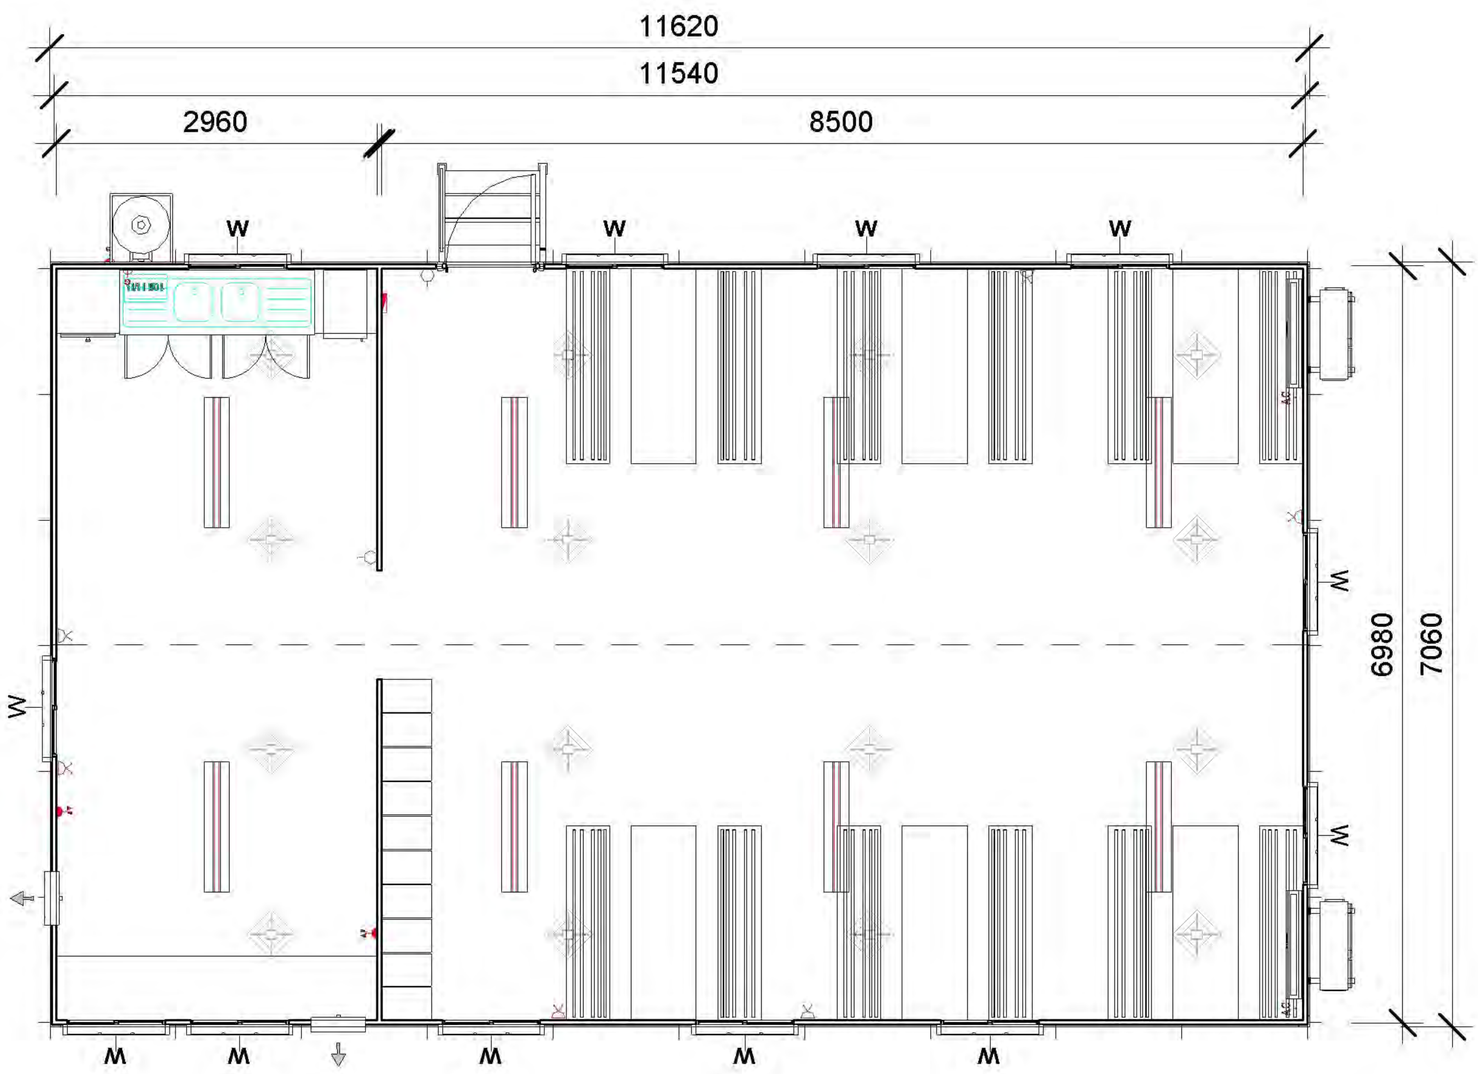


## West Elevation
1 : 100
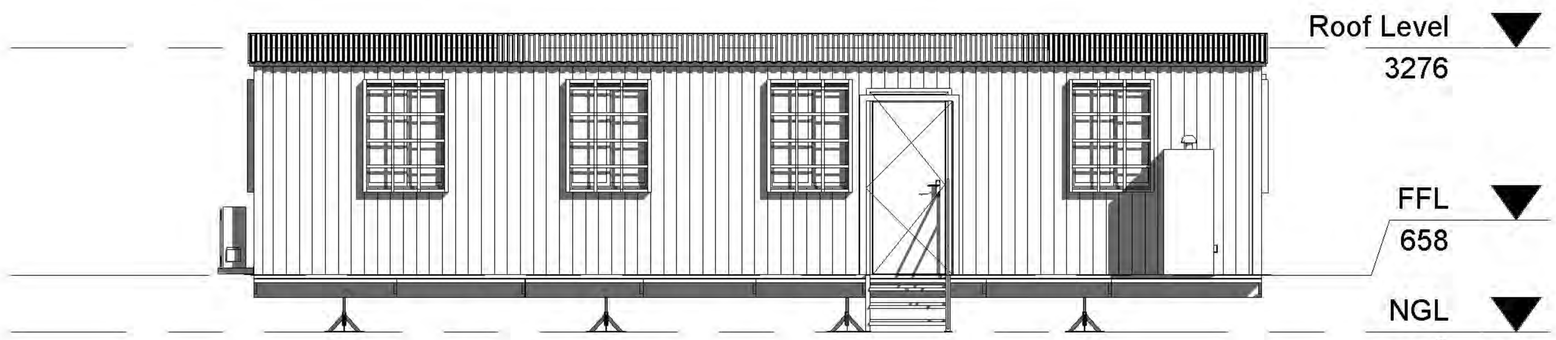
## East Elevation
1 : 100

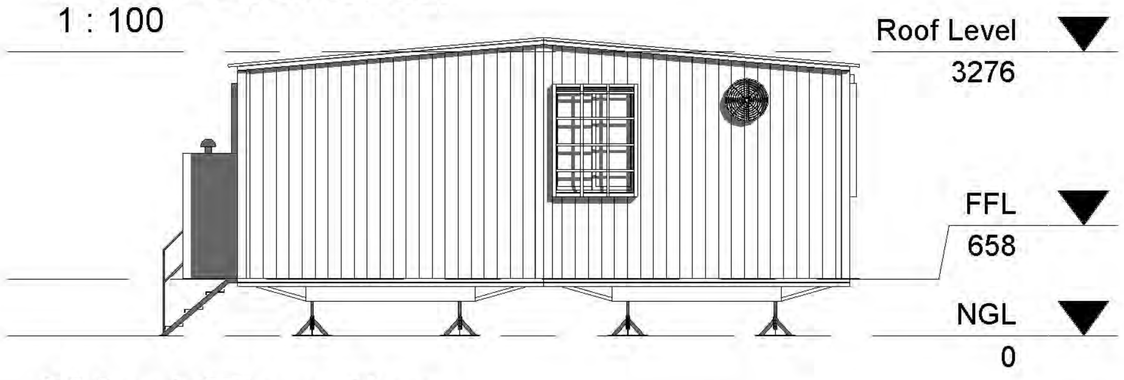


South africa Tel: +27 11 794 1340
Fax: +27 11 794 1347
speedspace@speedspace.co.za

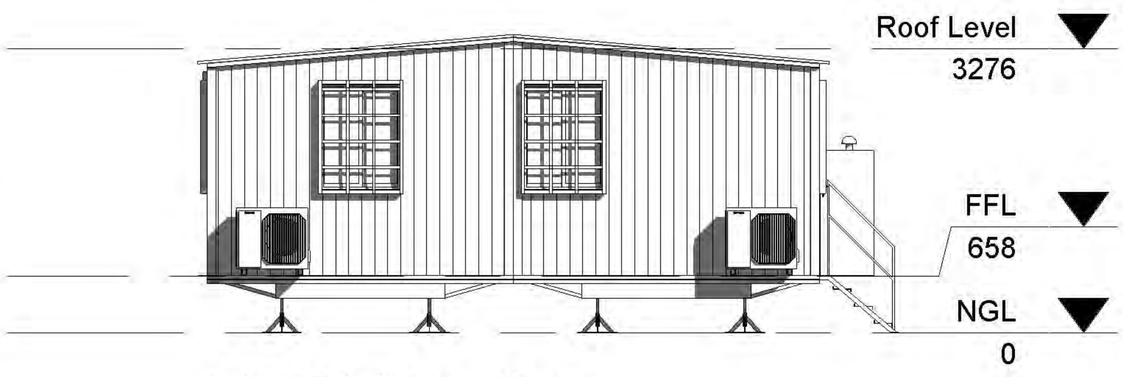Botswana Tel: +267 391 2537
FAX: +267 391 3879
speedspace@info.bw

www.speedspace.co.za


| Project Information | |
|---|---|
| Client Name: | |
| Project Address: | |
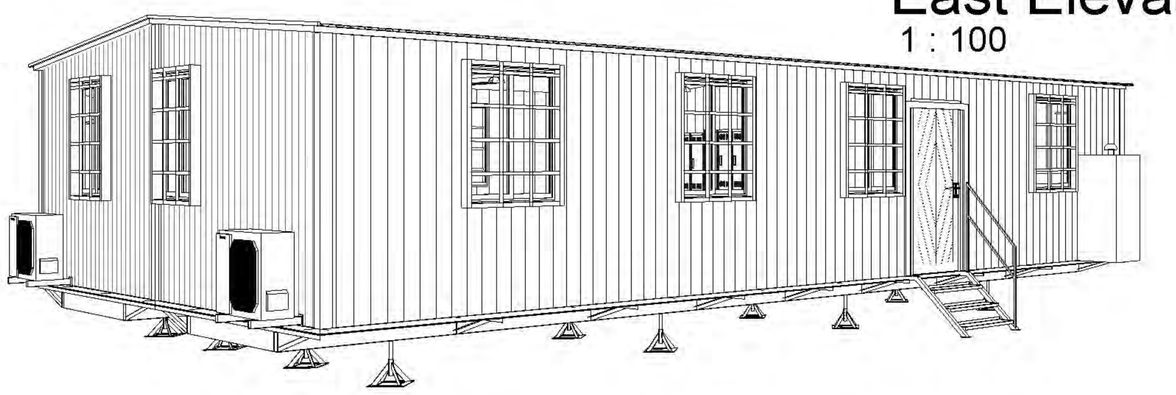
| Drawing Information | |
|---|---|
| Drawing Description: | KITCHEN & DINNER |
| Scale: | |
| Drawing Number: | K500 |
| 2016/05/20 12:08:55 PM | |

| Revision Number | Description | Date |
|---|---|---|
| | | |
| | | |
| | | |

FOR INFORMATION ONLY

Revision Number:


THIS DRAWING IS THE PROPERTY OF SPEED SPACE. THE INFOMATION CONTAINED HEREIN IS PROPRIETARY AND CONFIDENTIAL. THIS IS A CONTROLLED DRAWING & UNAUTHORIZED COPYING IS NOT PERMISSIBLE

| Electrical Fixture | |
|---|---|
| Description | Count |
| Distribution Board 12 Way | 1 |
| Light Flour. Double 1.200m Open Channel | 2 |
| Plug Single 16Amp | 3 |
| Switch light 1 x 1 lever Complete With Cover | 1 |

| Windows | |
|---|---|
| Description | Count |
| Window A - 900mm x 900mm Top Hung - Clear Glass-4mm | 2 |

| Door | |
|---|---|
| Description | Count |
| Door (Chromadek) Single Complete excluding Panel | 1 |

| Floor Schedule | |
|---|---|
| Description | Area |
| Vinyl Sheeting | 14 m² |

| Furniture Schedule | | |
|---|---|---|
| Description | Count | Worktop Length |
| 400mm Base Unit | 1 | |
| 800mm Base Unit | 1 | |
| Broom Cupboard 400mm x 1825mm | 1 | |
| Draw unit (4 Drawer) | 1 | |
| Wall Unit 800mm | 2 | |
| Work Top | 1 | 1647 |

| Generic Model Schedule | |
|---|---|
| Description | Count |
| 1 Tier Complete With Hand Rails Single Door | 1 |
| Screw-in Jack | 4 |
| Shell 2.42m x 5.82m | 1 |

| Plumbing Fixture Schedule | |
|---|---|
| Description | Count |
| Sink 1.200m Single Bowl Complete With Cupboards & Plumbing | 1 |




Floor Plan
1 : 50




East Elevation
1 : 100

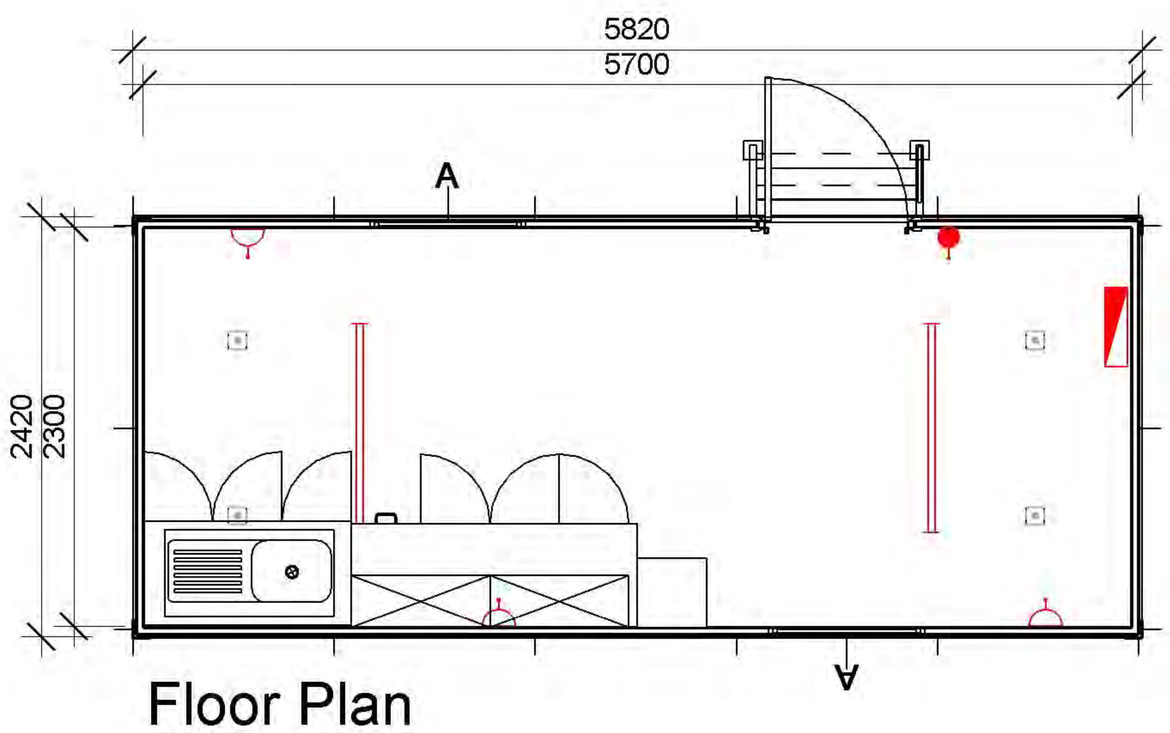


North Elevation
1 : 100

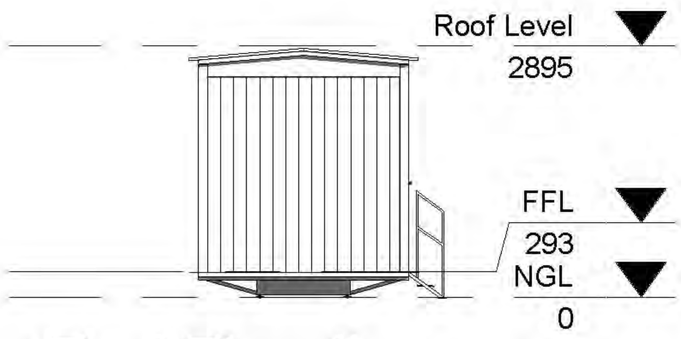


West Elevation
1 : 100

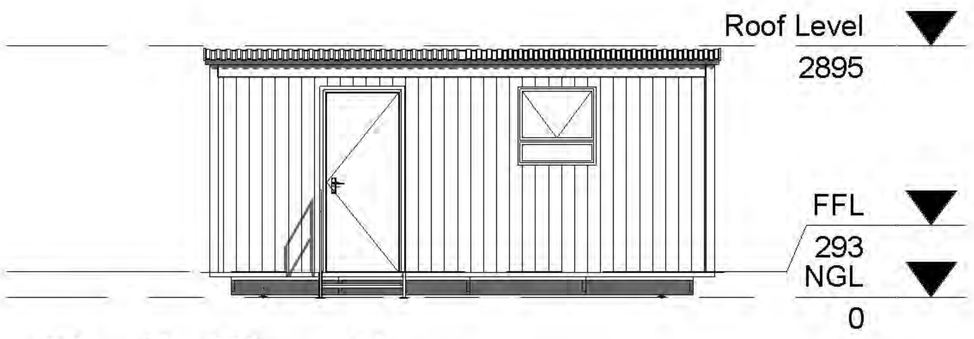


South Elevation
1 : 100

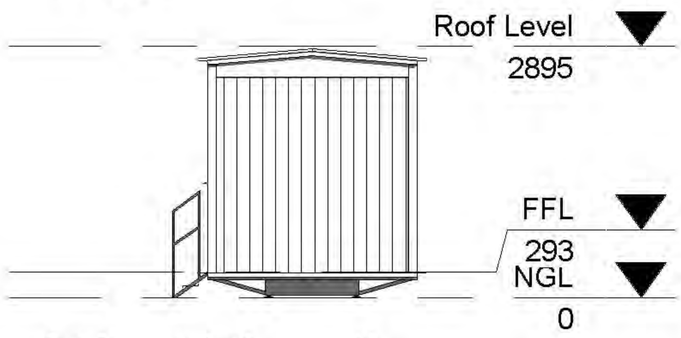


speed space [SELEKENTOUY]

**South africa** Tel: +27 11 794 1340
Fax: +27 11 794 1347
speedspace@speedspace.co.za

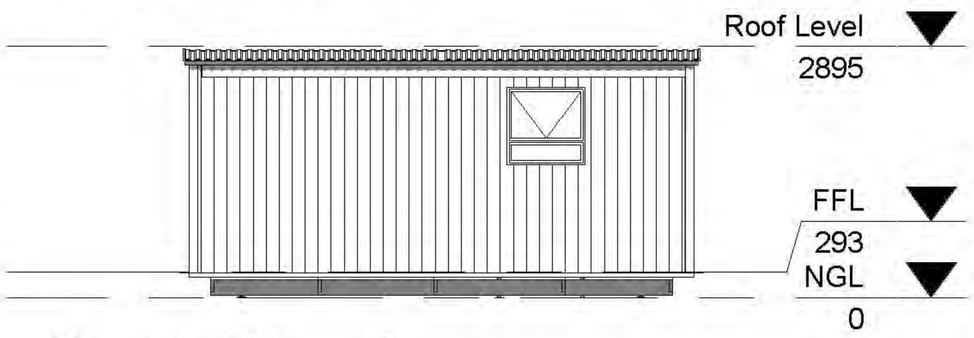**Botswana** Tel: +267 391 2537
FAX: +267 391 3879
speedspace@info.bw

www.speedspace.co.za

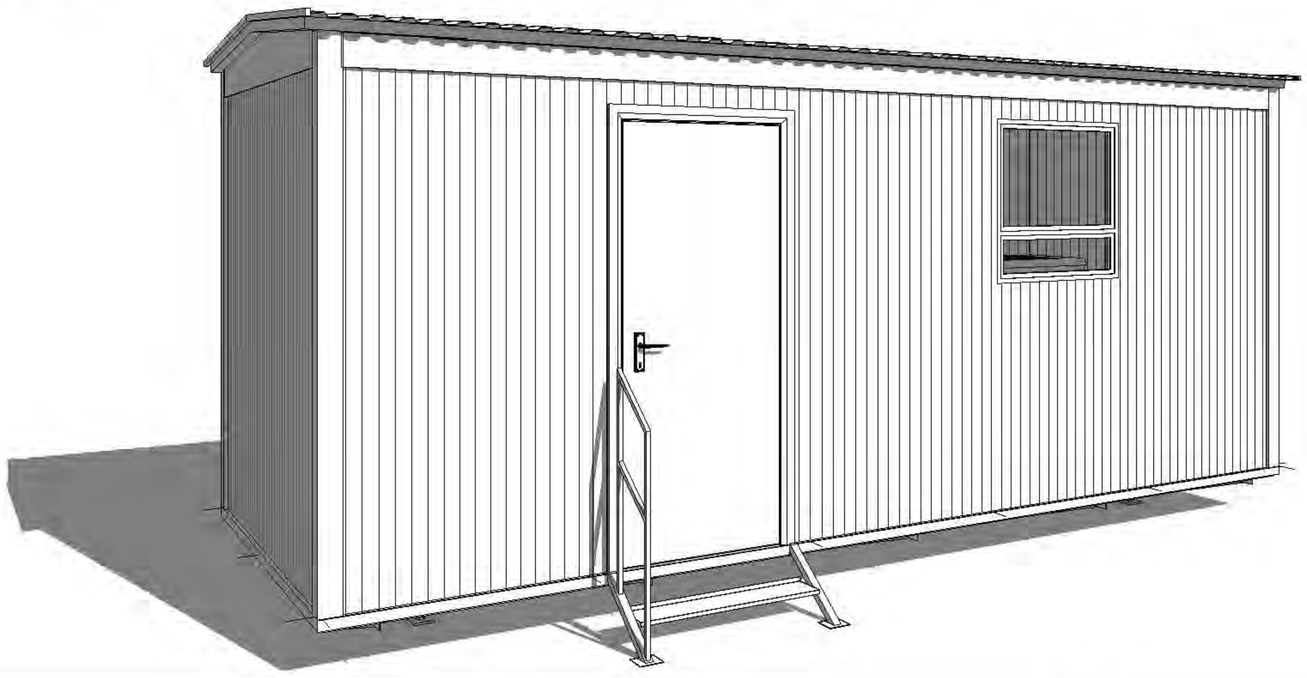
| Project Information | |
|---|---|
| Client Name: | |
| Project Address: | |

| Drawing Information | |
|---|---|
| Drawing Description: | KITCHEN |
| Scale: | |
| Drawing Number: | K502 |
| 18/02/2016 09:07:58 | |

| Revision Number | Description | Date |
|---|---|---|
| | | |
| | | |
| | | |

FOR INFORMATION ONLY

Revision Number:


THIS DRAWING IS THE PROPERTY OF SPEED SPACE. THE INFOMATION CONTAINED HEREIN IS PROPRIETARY AND CONFIDENTIAL. THIS IS A CONTROLLED DRAWING & UNAUTHORIZED COPYING IS NOT PERMISSIBLE

| Electrical Fixture | |
|---|---|
| Description | Count |
| Distribution Board 12 Way | 1 |
| Isolator Electric Geyser | 1 |
| Light Flour. Double 1.200m Open Channel | 4 |
| Plug Single 16Amp | 4 |
| Switch light 1 x 1 lever Complete With Cover | 2 |

| Generic Model Schedule | |
|---|---|
| Description | Count |
| 1 Tier Complete With Hand Rails Single Door | 2 |
| Screw-in Jack with Concrete Pads | 8 |
| Shell 2.99m x 11.62m | 1 |

| Furniture Schedule | | |
|---|---|---|
| Description | Count | Worktop Length |
| 8 Seater Canteen Bench | 4 | |
| Base Unit 400mm | 1 | |
| Base Unit 800mm | 1 | |
| Draw unit (4 Drawer) | 1 | |
| Wall Unit 400mm | 1 | |
| Wall Unit 800mm | 1 | |
| Work Top | 1 | 1670 |

| Windows | |
|---|---|
| Description | Count |
| Window A - 900mm x 900mm Top Hung - Clear Glass-4mm | 4 |

| Door | |
|---|---|
| Description | Count |
| Door (Chromadek) Single Complete excluding Panel | 2 |

| Plumbing Fixture Schedule | |
|---|---|
| Description | Count |
| Hydroboil 10L | 1 |
| Sink 1.200m Single Bowl Complete With Cupboards & Plumbing | 1 |
| Wash Trough Stainless Steel | 1 |

| Floor Schedule | |
|---|---|
| Description | Area |
| Vinyl Sheeting | 35 m² |




Floor Plan
1 : 60




East Elevation
1 : 100

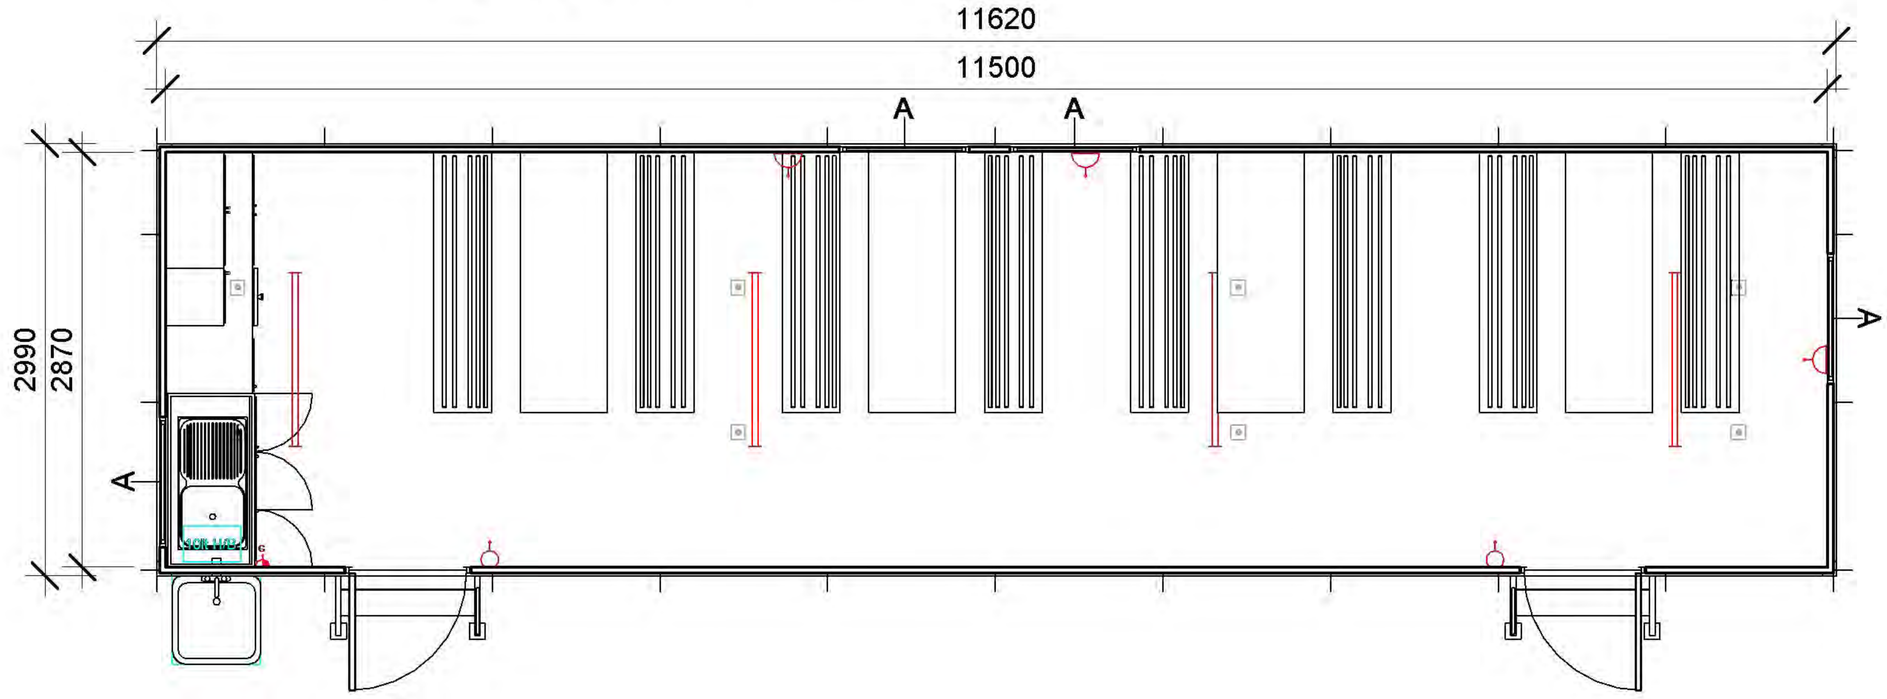


North Elevation
1 : 100

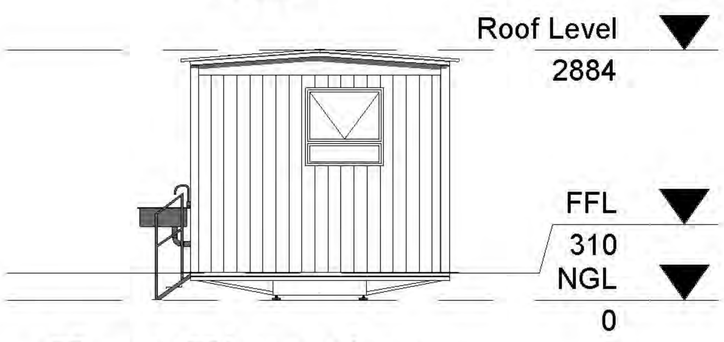


West Elevation
1 : 100

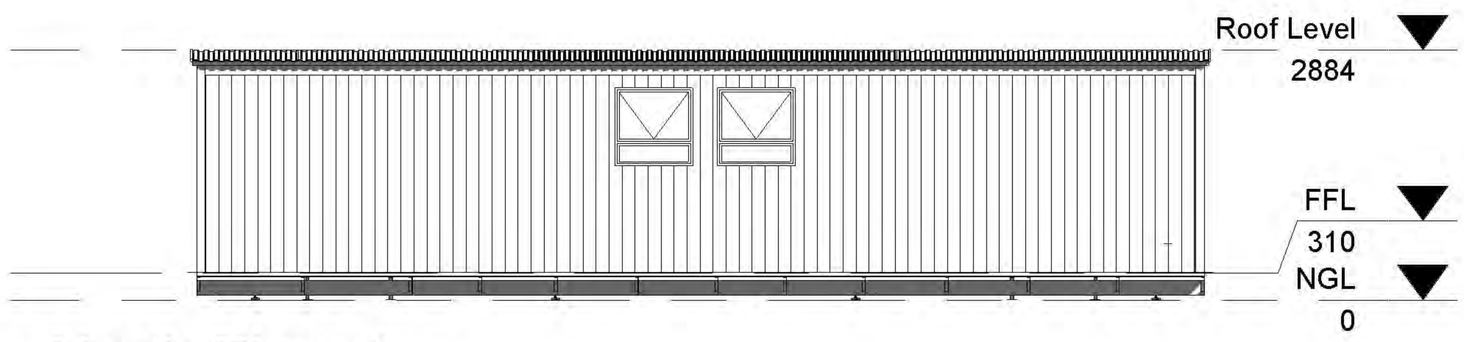


South Elevation
1 : 100

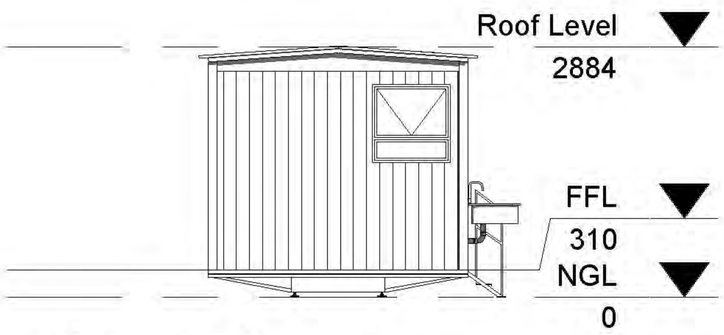


speed space [SELLMENTBUY]

**South africa** Tel: +27 11 794 1340
Fax: +27 11 794 1347
speedspace@speedspace.co.za

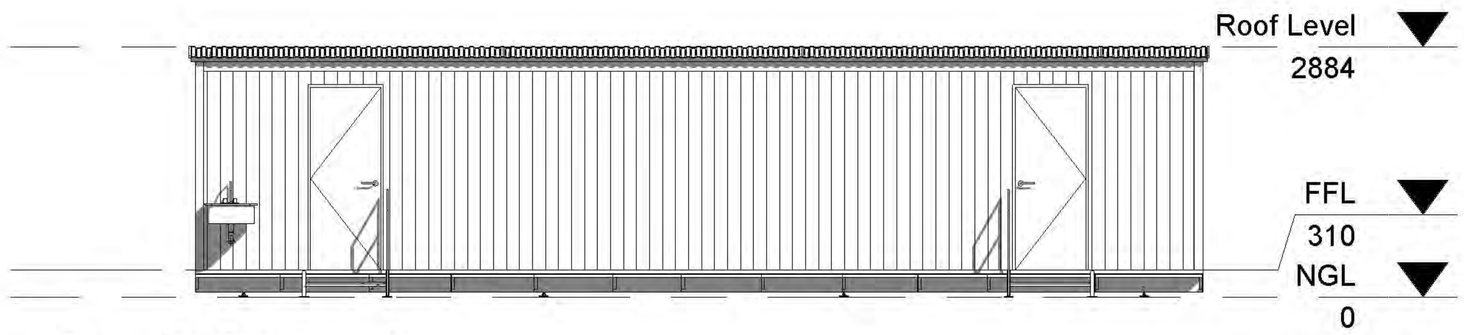**Botswana** Tel: +267 391 2537
FAX: +267 391 3879
speedspace@info.bw

www.speedspace.co.za

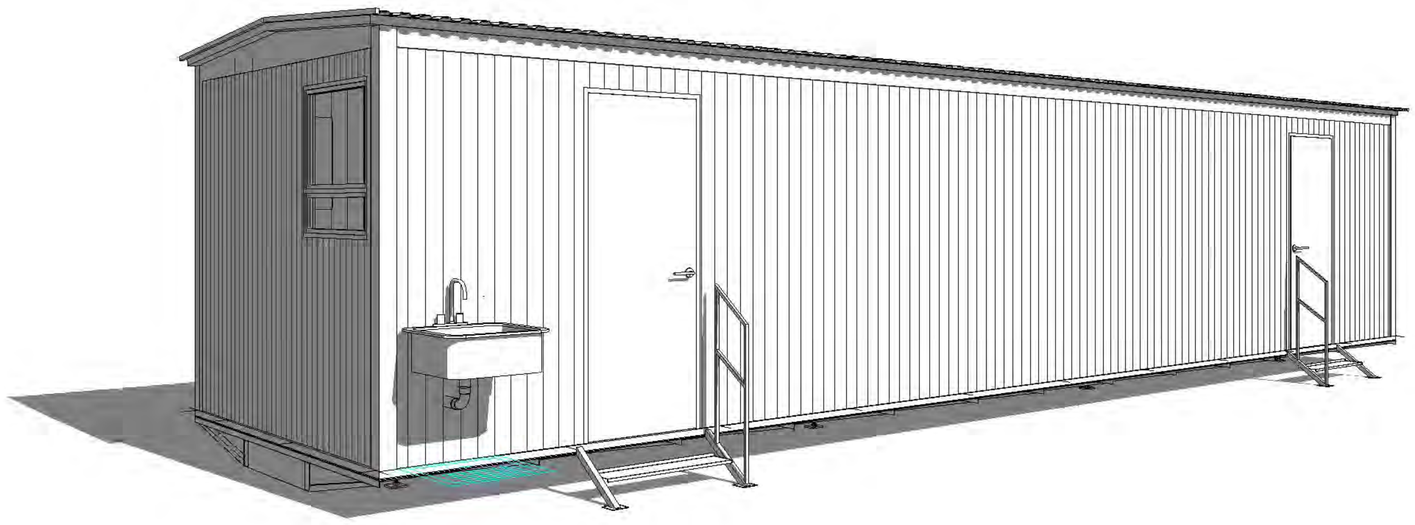
| Project Information | |
|---|---|
| Client Name: | |
| Project Address: | |

| Drawing Information | |
|---|---|
| Drawing Description: | KITCHEN |
| Scale: | |
| Drawing Number: | K507 |
| | 14/03/2016 15:00:44 |

| Revision Number | Description | Date |
|---|---|---|
| | | |
| | | |
| | | |

FOR INFORMATION ONLY

Revision Number:


THIS DRAWING IS THE PROPERTY OF SPEED SPACE. THE INFOMATION CONTAINED HEREIN IS PROPRIETARY AND CONFIDENTIAL. THIS IS A CONTROLLED DRAWING & UNAUTHORIZED COPYING IS NOT PERMISSIBLE

| Electrical Fixture | |
|---|---|
| Description | Count |
| Distribution Board 12 Way | 1 |
| Light Flour. Double 1.200m Open Channel | 4 |
| Plug Single 16Amp | 11 |
| Switch light 1 x 1 lever Complete With Cover | 3 |

| Furniture Schedule | |
|---|---|
| Description | Count |
| Base Unit 800mm | 3 |
| Draw unit (4 Drawer) | 1 |
| Wall Unit 400mm | 1 |
| Wall Unit 800mm | 3 |
| Work Top | 2 |

| Door | |
|---|---|
| Description | Count |
| Door (Chromadek) Single Complete excluding Panel | 2 |
| Door (Hollow Core) Single Complete excluding Panel | 1 |

| Floor Schedule | |
|---|---|
| Description | Area |
| Vinyl Sheeting | 28 m² |

| Generic Model Schedule | |
|---|---|
| Description | Count |
| 1 Tier Complete With Hand Rails Single Door | 2 |
| Screw-in Jack with Concrete Pads | 6 |
| Shell 2.99m x 9.3m | 1 |

| Windows | |
|---|---|
| Description | Count |
| Window A - 900mm x 900mm Top Hung - Clear Glass-4mm | 5 |

| Plumbing Fixture Schedule | |
|---|---|
| Description | Count |
| Sink 1.200m Single Bowl Complete With Cupboards & Plumbing | 1 |

NOTE:
CHERRYWOOD
MELAMINE FINISH WITH BLACK
GRANITE LOOK ALIKE MELAMINE
WORKTOP




Floor Plan
1 : 60




East Elevation
1 : 100

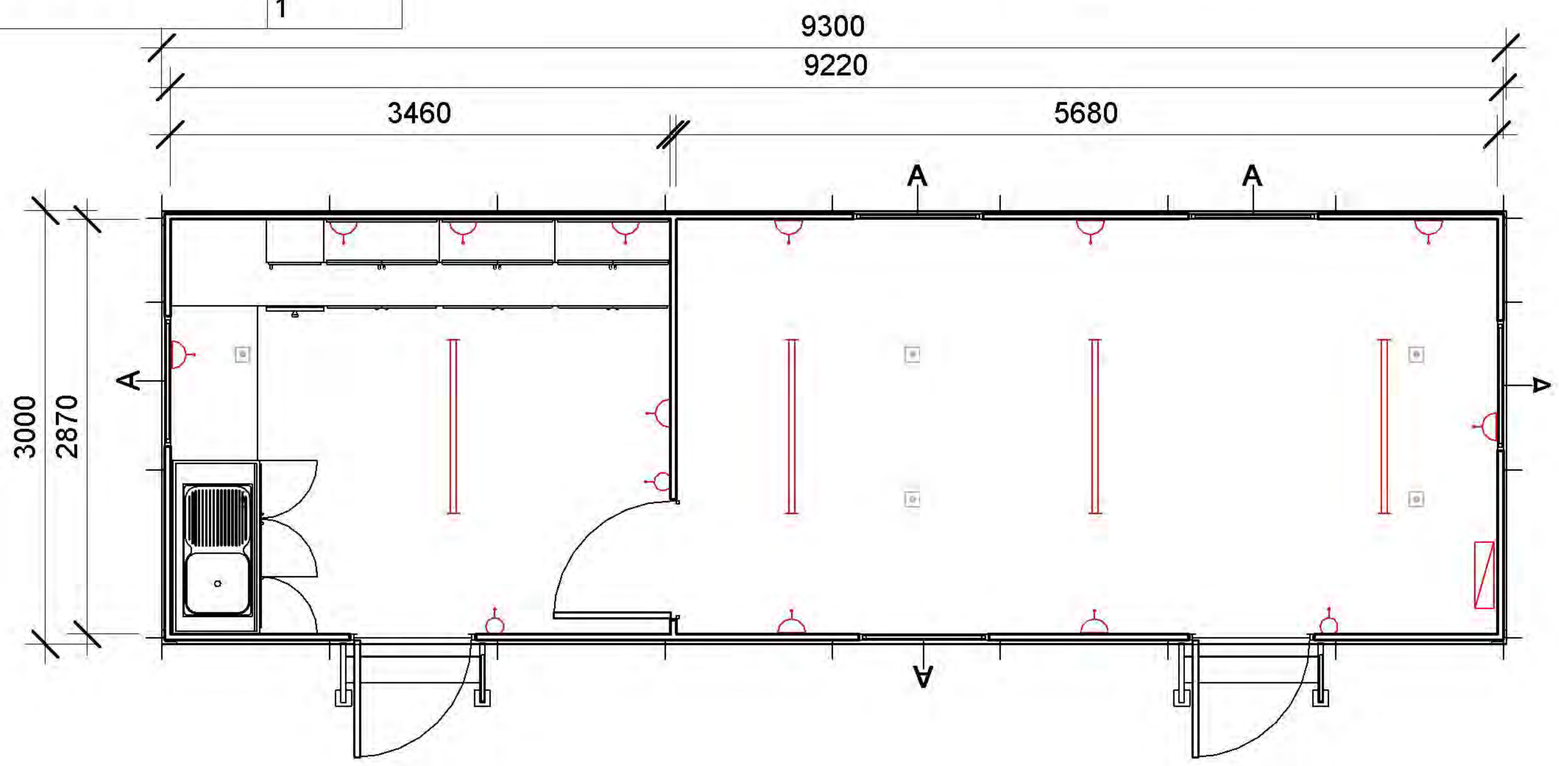


North Elevation
1 : 100

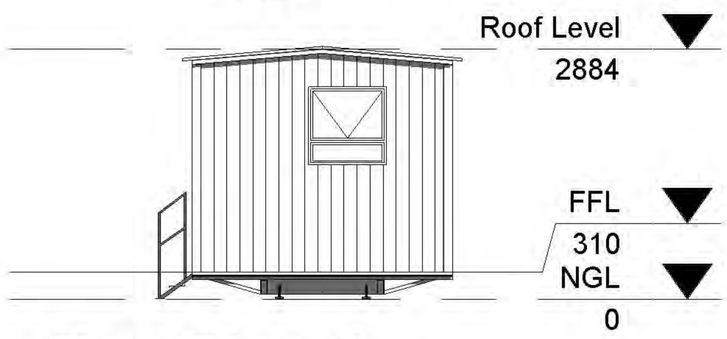


West Elevation
1 : 100

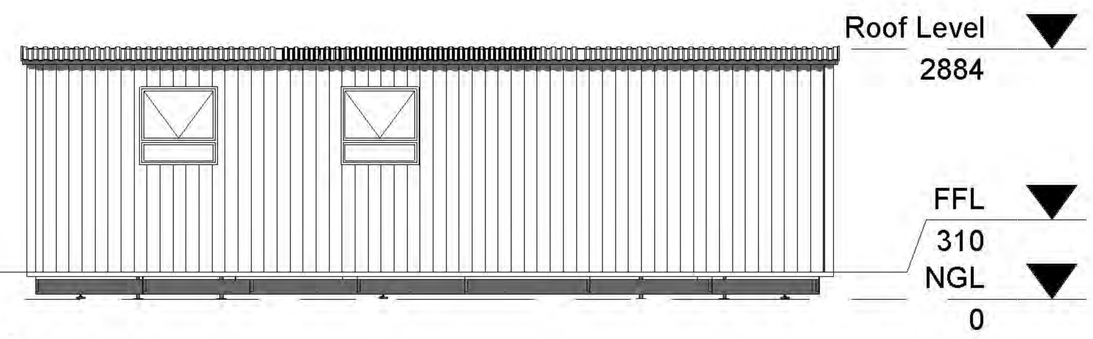


South Elevation
1 : 100

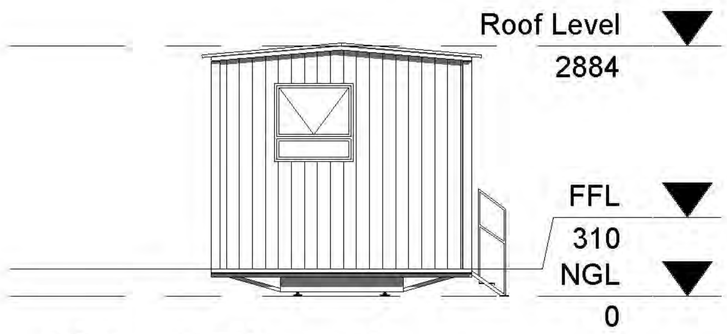


speed space [SELFMENTBUY]

**South africa** Tel: +27 11 794 1340
Fax: +27 11 794 1347
speedspace@speedspace.co.za

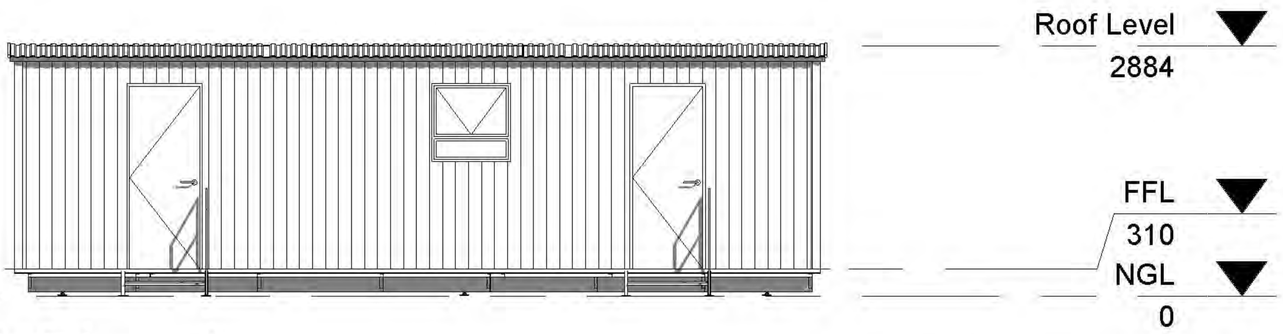**Botswana** Tel: +267 391 2537
FAX: +267 391 3879
speedspace@info.bw

www.speedspace.co.za

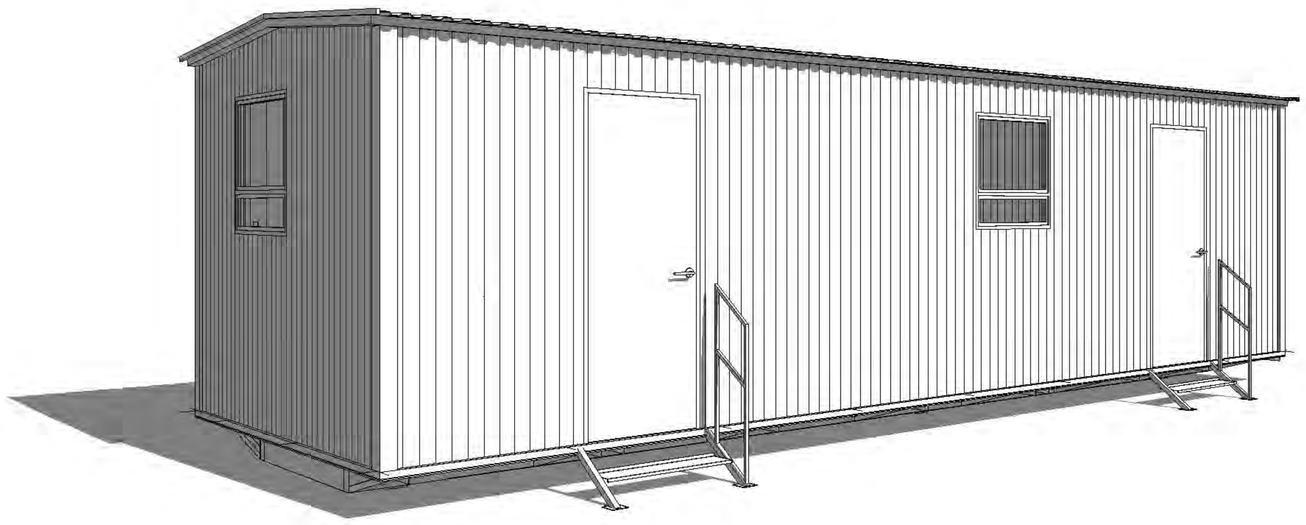
| Project Information | |
|---|---|
| Client Name: | |
| Project Address: | |

| Drawing Information | |
|---|---|
| Drawing Description: | KITCHEN |
| Scale: | |
| Drawing Number: | K510 |
| 30/03/2016 15:22:36 | |

| Revision Number | Description | Date |
|---|---|---|
| | | |
| | | |
| | | |

FOR INFORMATION ONLY

Revision Number:


THIS DRAWING IS THE PROPERTY OF SPEED SPACE. THE INFOMATION CONTAINED HEREIN IS PROPRIETARY AND CONFIDENTIAL. THIS IS A CONTROLLED DRAWING & UNAUTHORIZED COPYING IS NOT PERMISSIBLE




## Floor Plan
1 : 30




## East Elevation
1 : 100

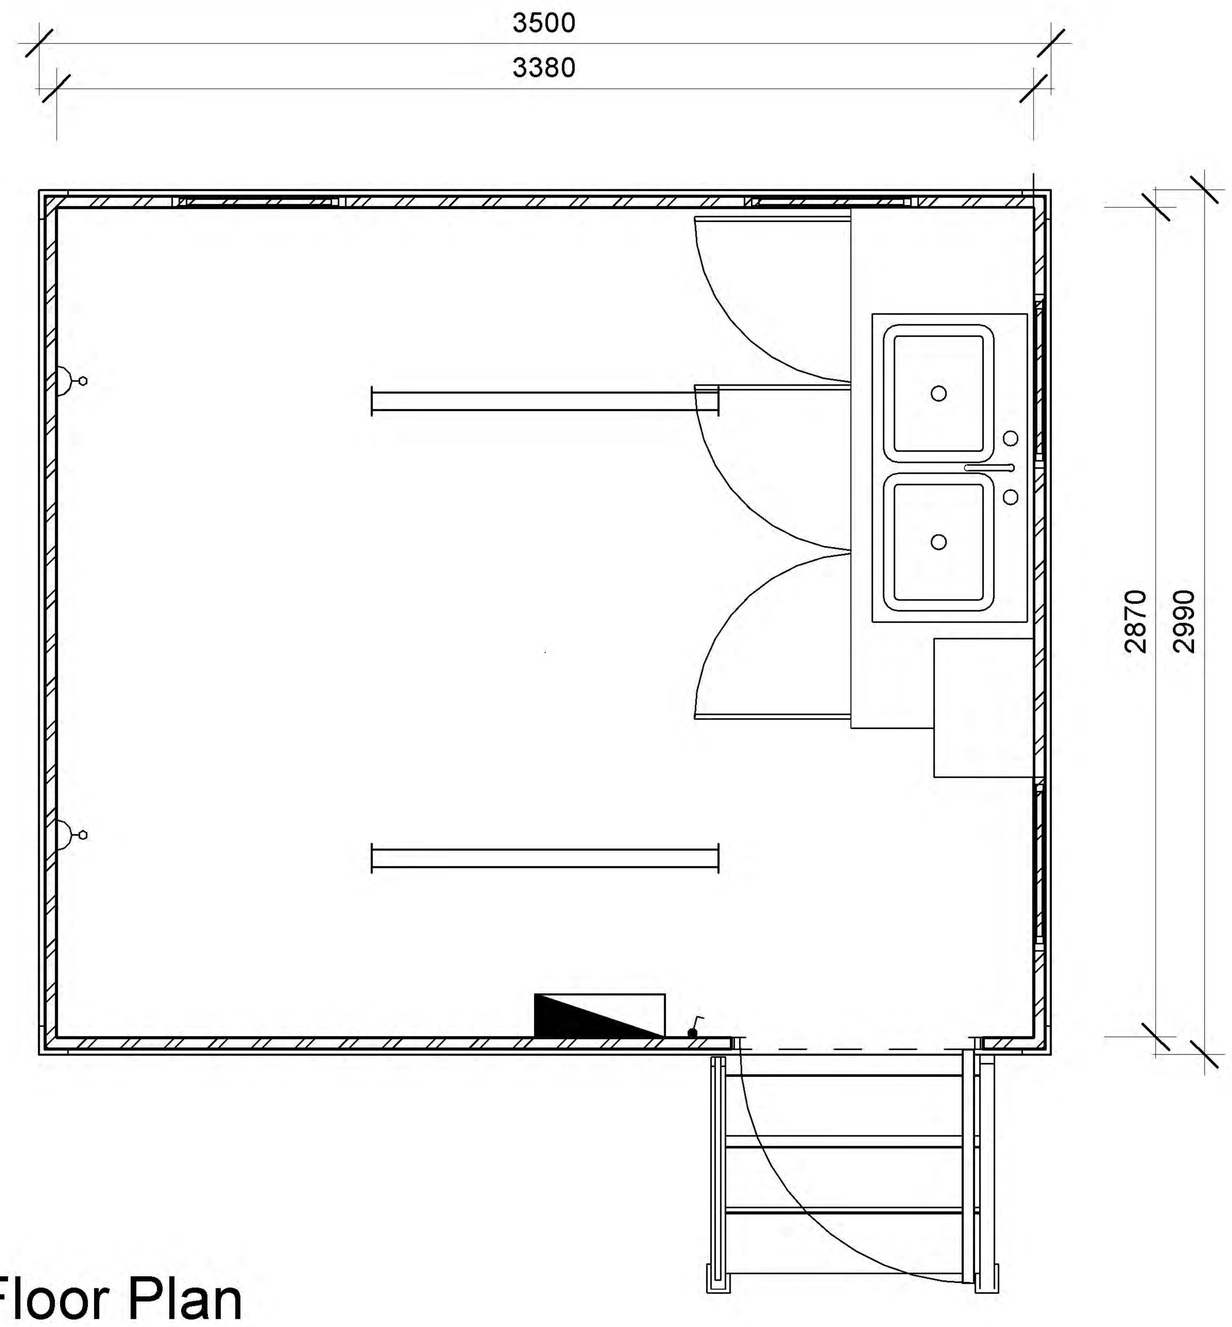


## North Elevation
1 : 100

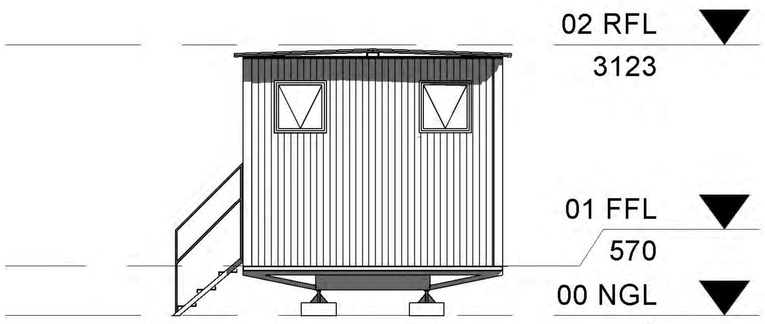


## West Elevation
1 : 100

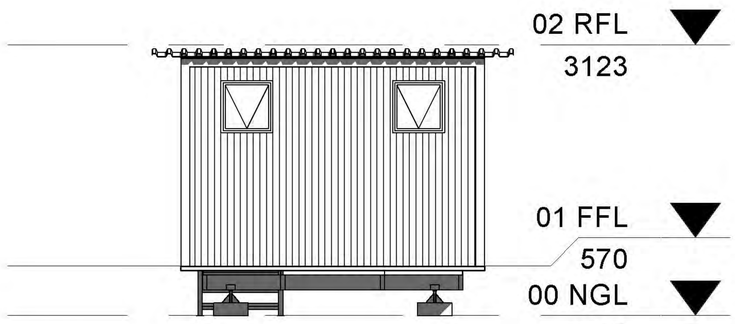


## South Elevation
1 : 100



speed space [SELLRENTBUY]

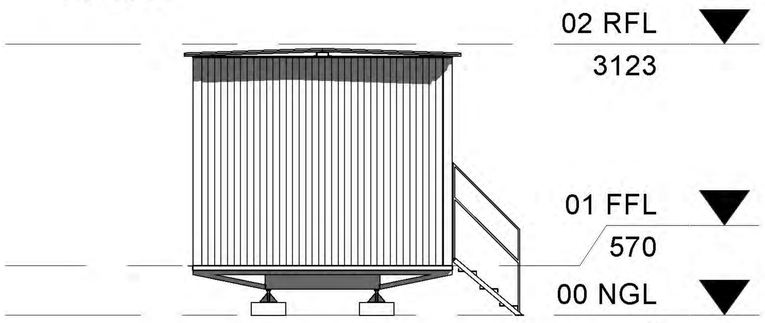South Africa +27 11 794 1340
Botswana +267 391 3537
Zambia +260 96 034 9463
Email: sales@speedspace.co.za
Website: www.speedspace.co.za

| Drawing Information | Project Information |
|---|---|
| Drawing Description: K521 | Client Name: |
| Scale: | Project Address: |
| Drawing Number: K521 | |
| Revision Number: | Drawn By: |

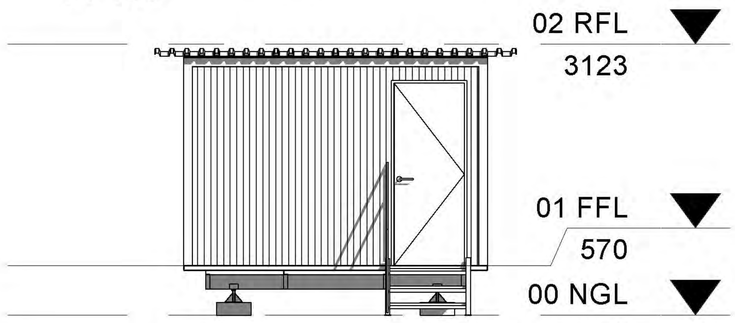FOR INFORMATION ONLY

Date: 30/06/2016 12:14:18 PM

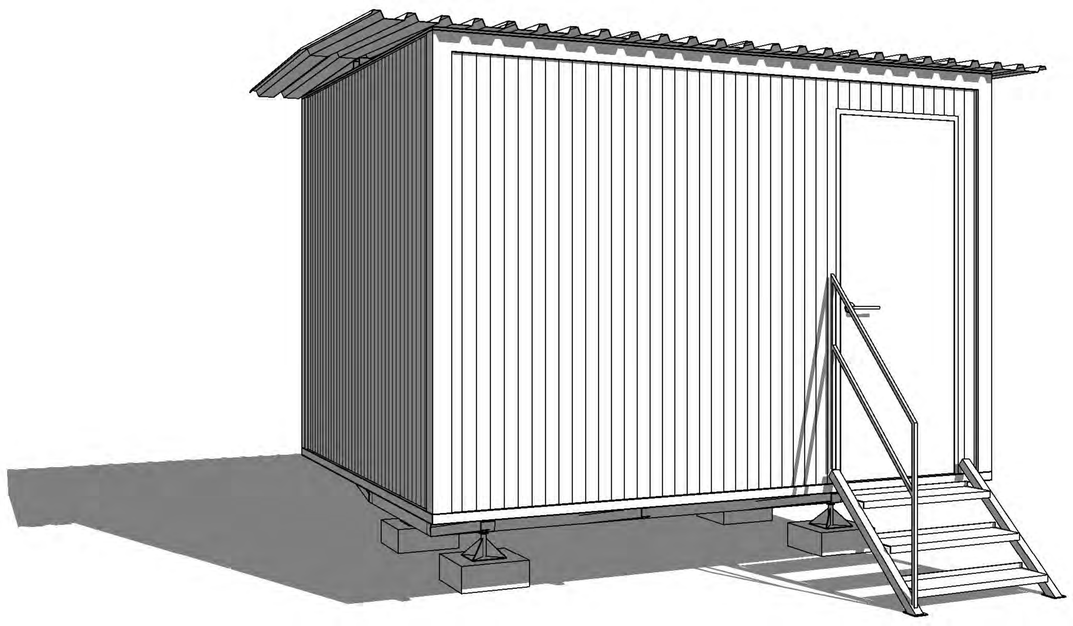THIS DRAWING IS THE PROPERTY OF SPEED SPACE. THE INFOMATION CONTAINED HEREIN IS PROPRIETARY AND CONFIDENTIAL. THIS IS A CONTROLLED DRAWING & UNAUTHORIZED COPYING IS NOT PERMISSIBLE




# Floor Plan
1 : 25




# North Elevation
1 : 100

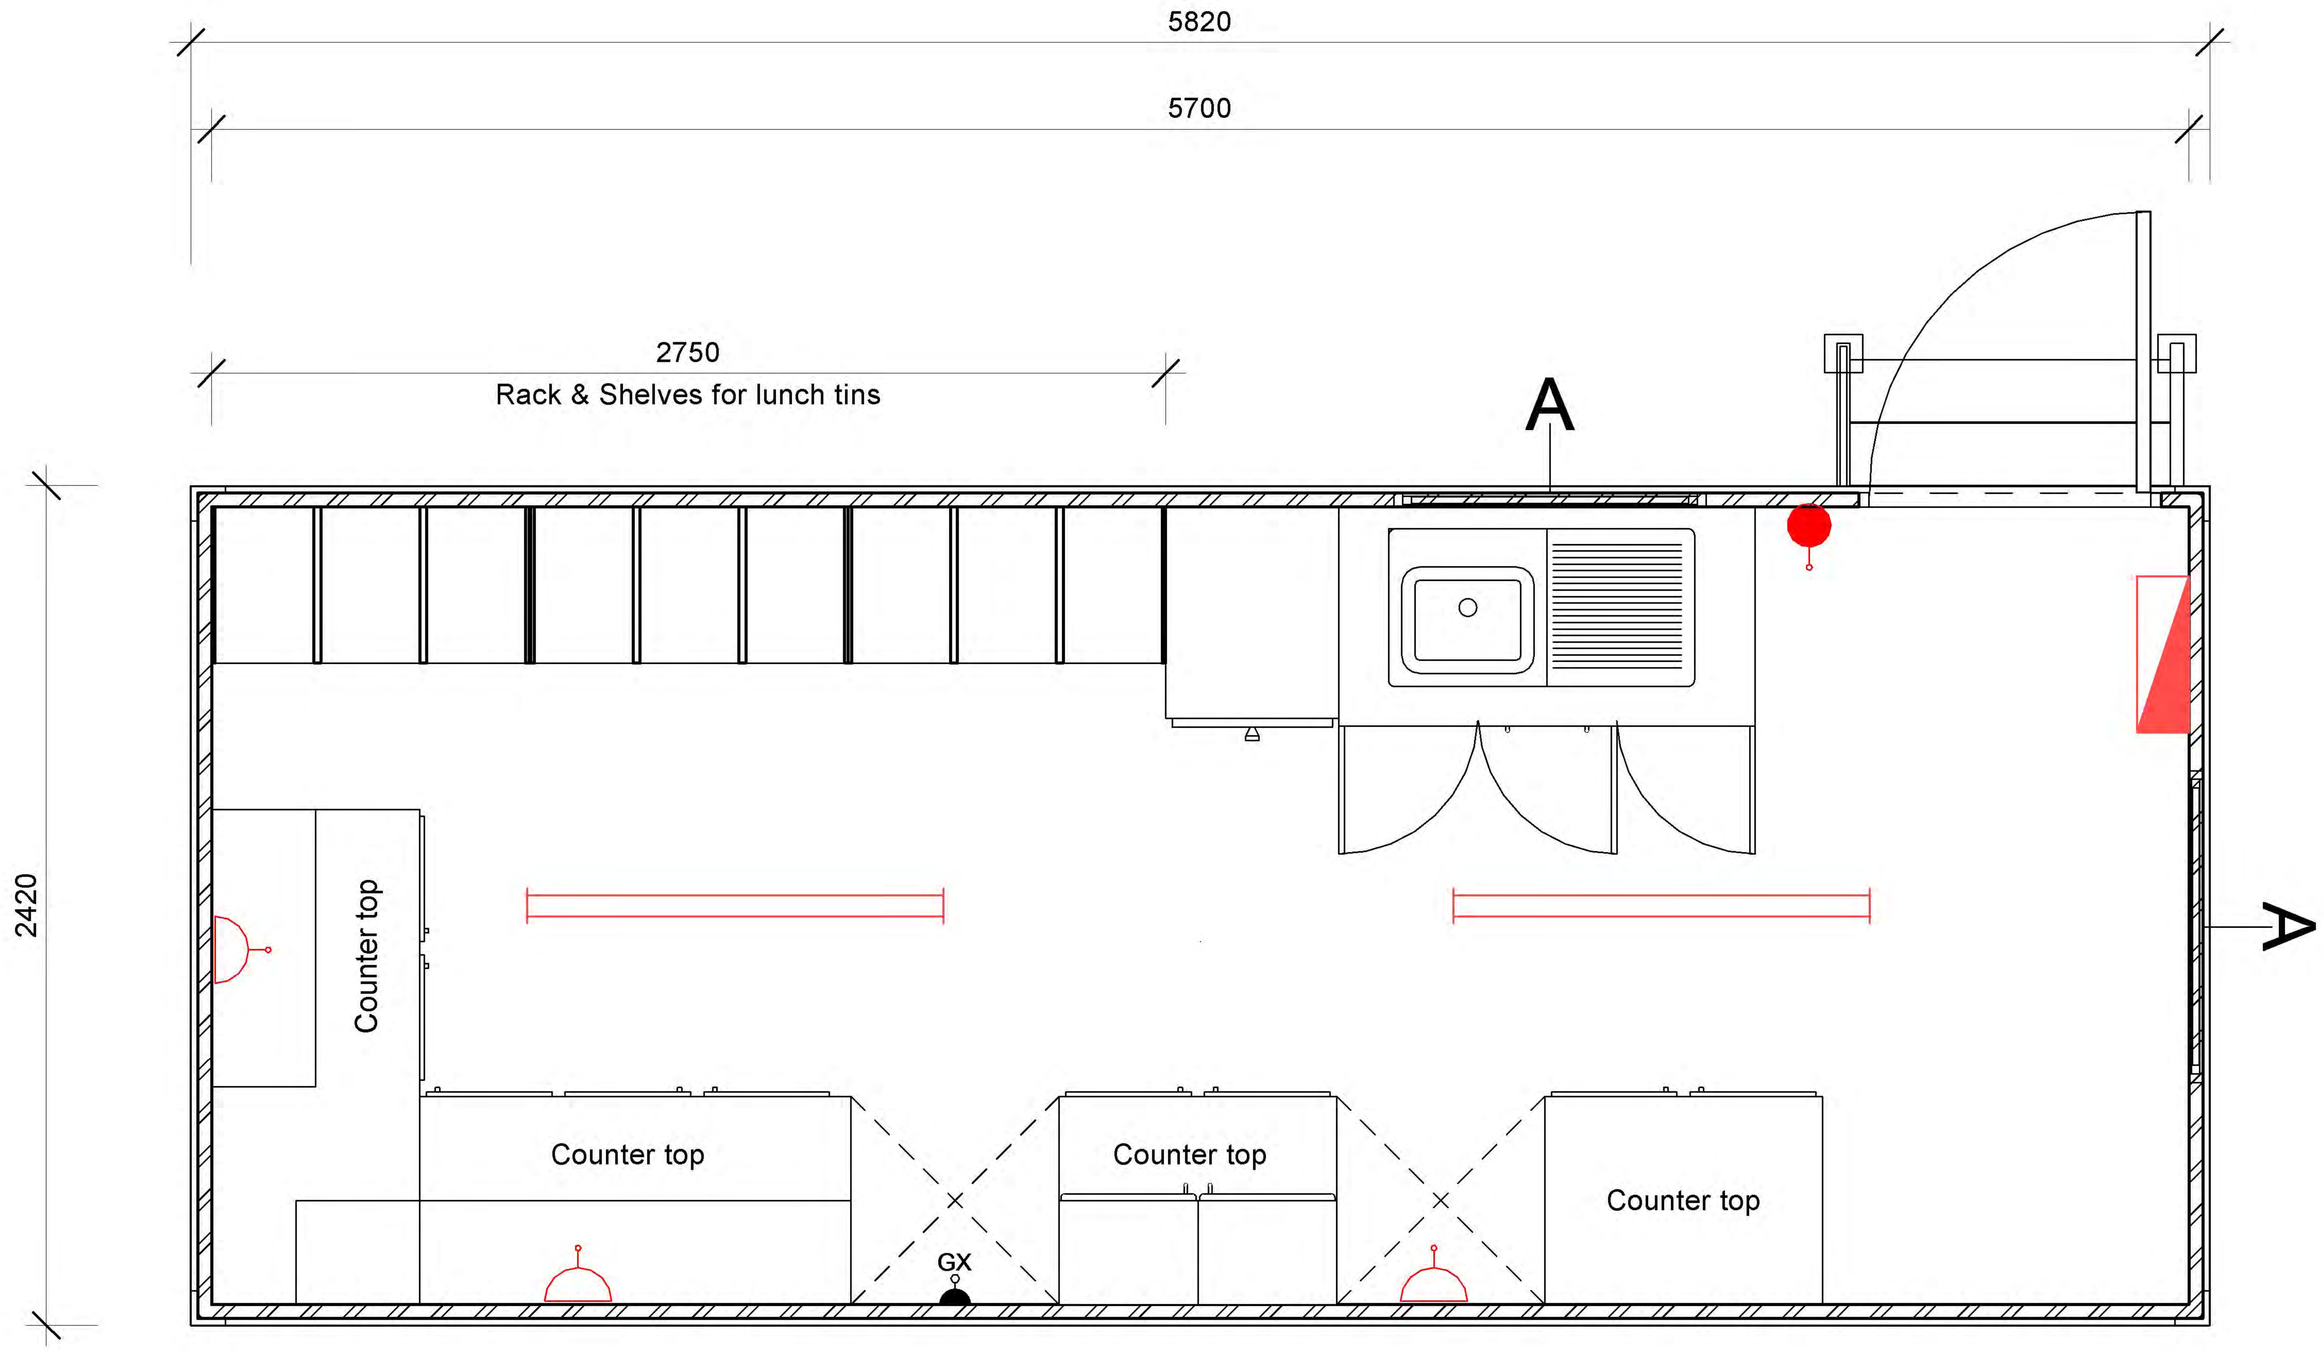


# East Elevation
1 : 100

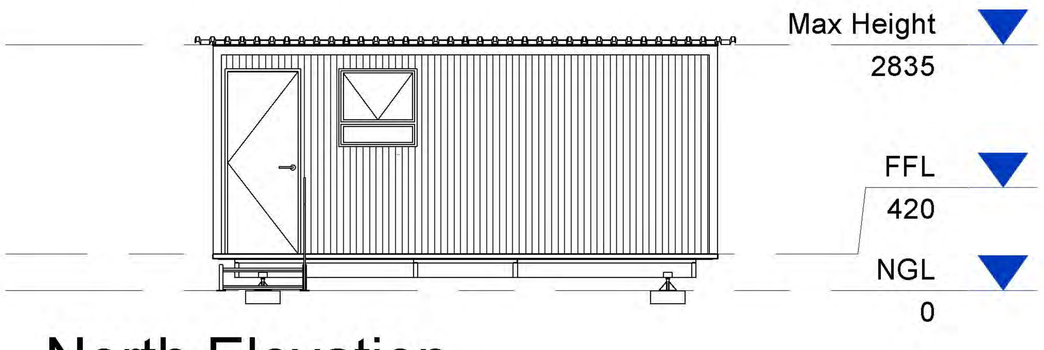


# South Elevation
1 : 100

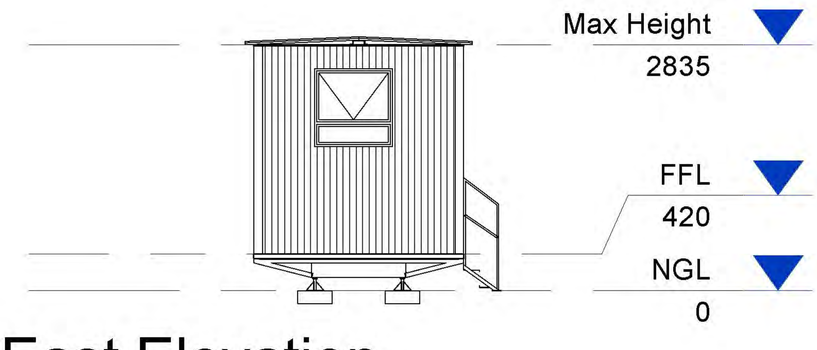


# West Elevation
1 : 100



View 3

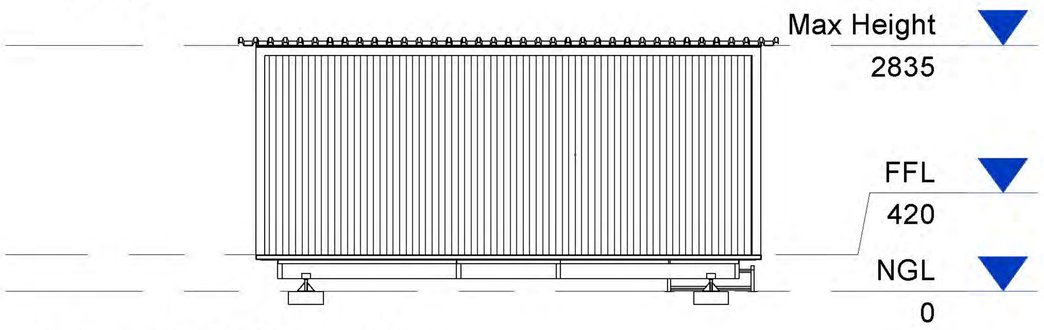speed space [SELLRENTBUY]
South Africa +27 11 794 1340
Botswana +267 391 3537
Zambia +260 96 034 9463
Email: sales@speedspace.co.za
Website: www.speedspace.co.za

| Drawing Information | | Project Information |
|---|---|---|
| Drawing Description: | Plan Layout | Client Name: |
| Scale: | | Project Address: |
| Drawing Number: | K523 | |
| Revision Number: | | Drawn By: |

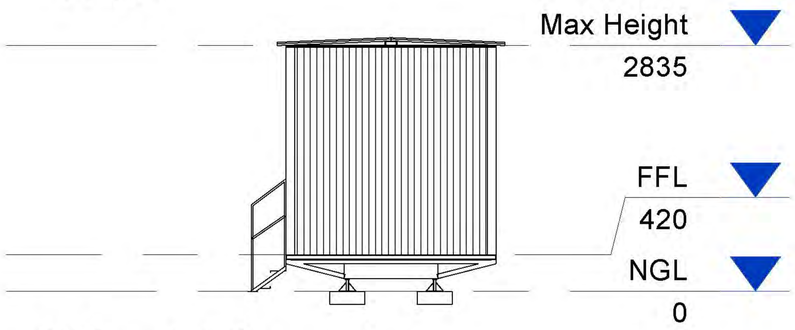FOR INFORMATION ONLY

Date: 2016/08/04 03:45:10 PM

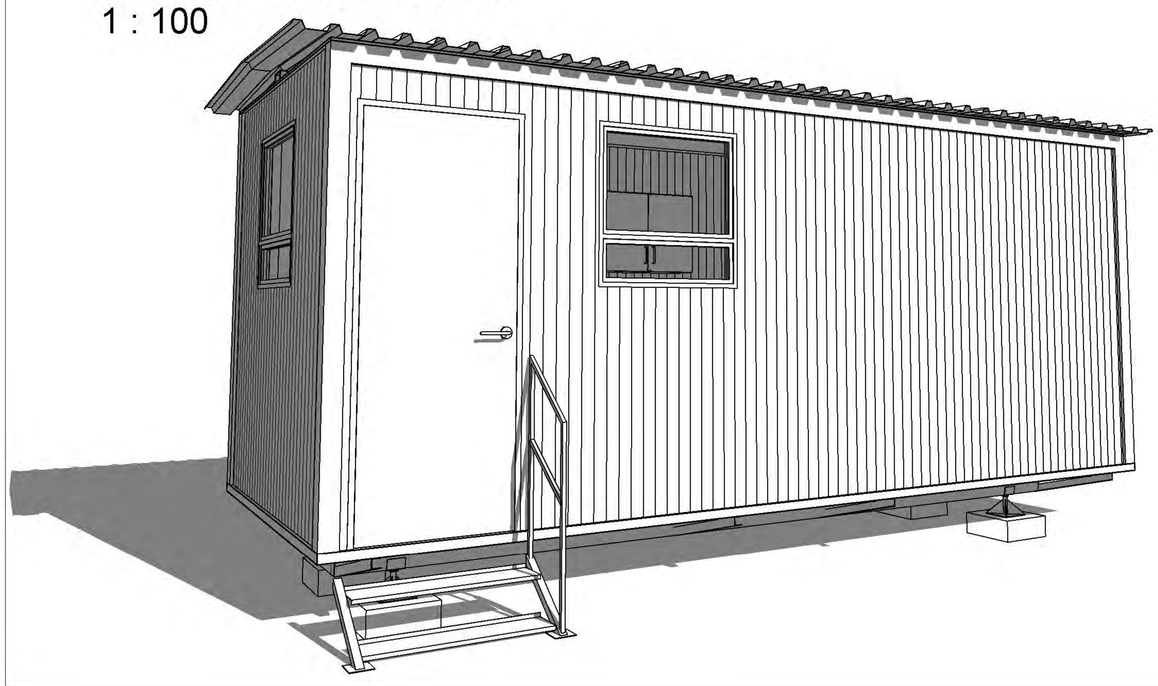THIS DRAWING IS THE PROPERTY OF SPEED SPACE. THE INFOMATION CONTAINED HEREIN IS PROPRIETARY AND CONFIDENTIAL. THIS IS A CONTROLLED DRAWING & UNAUTHORIZED COPYING IS NOT PERMISSIBLE